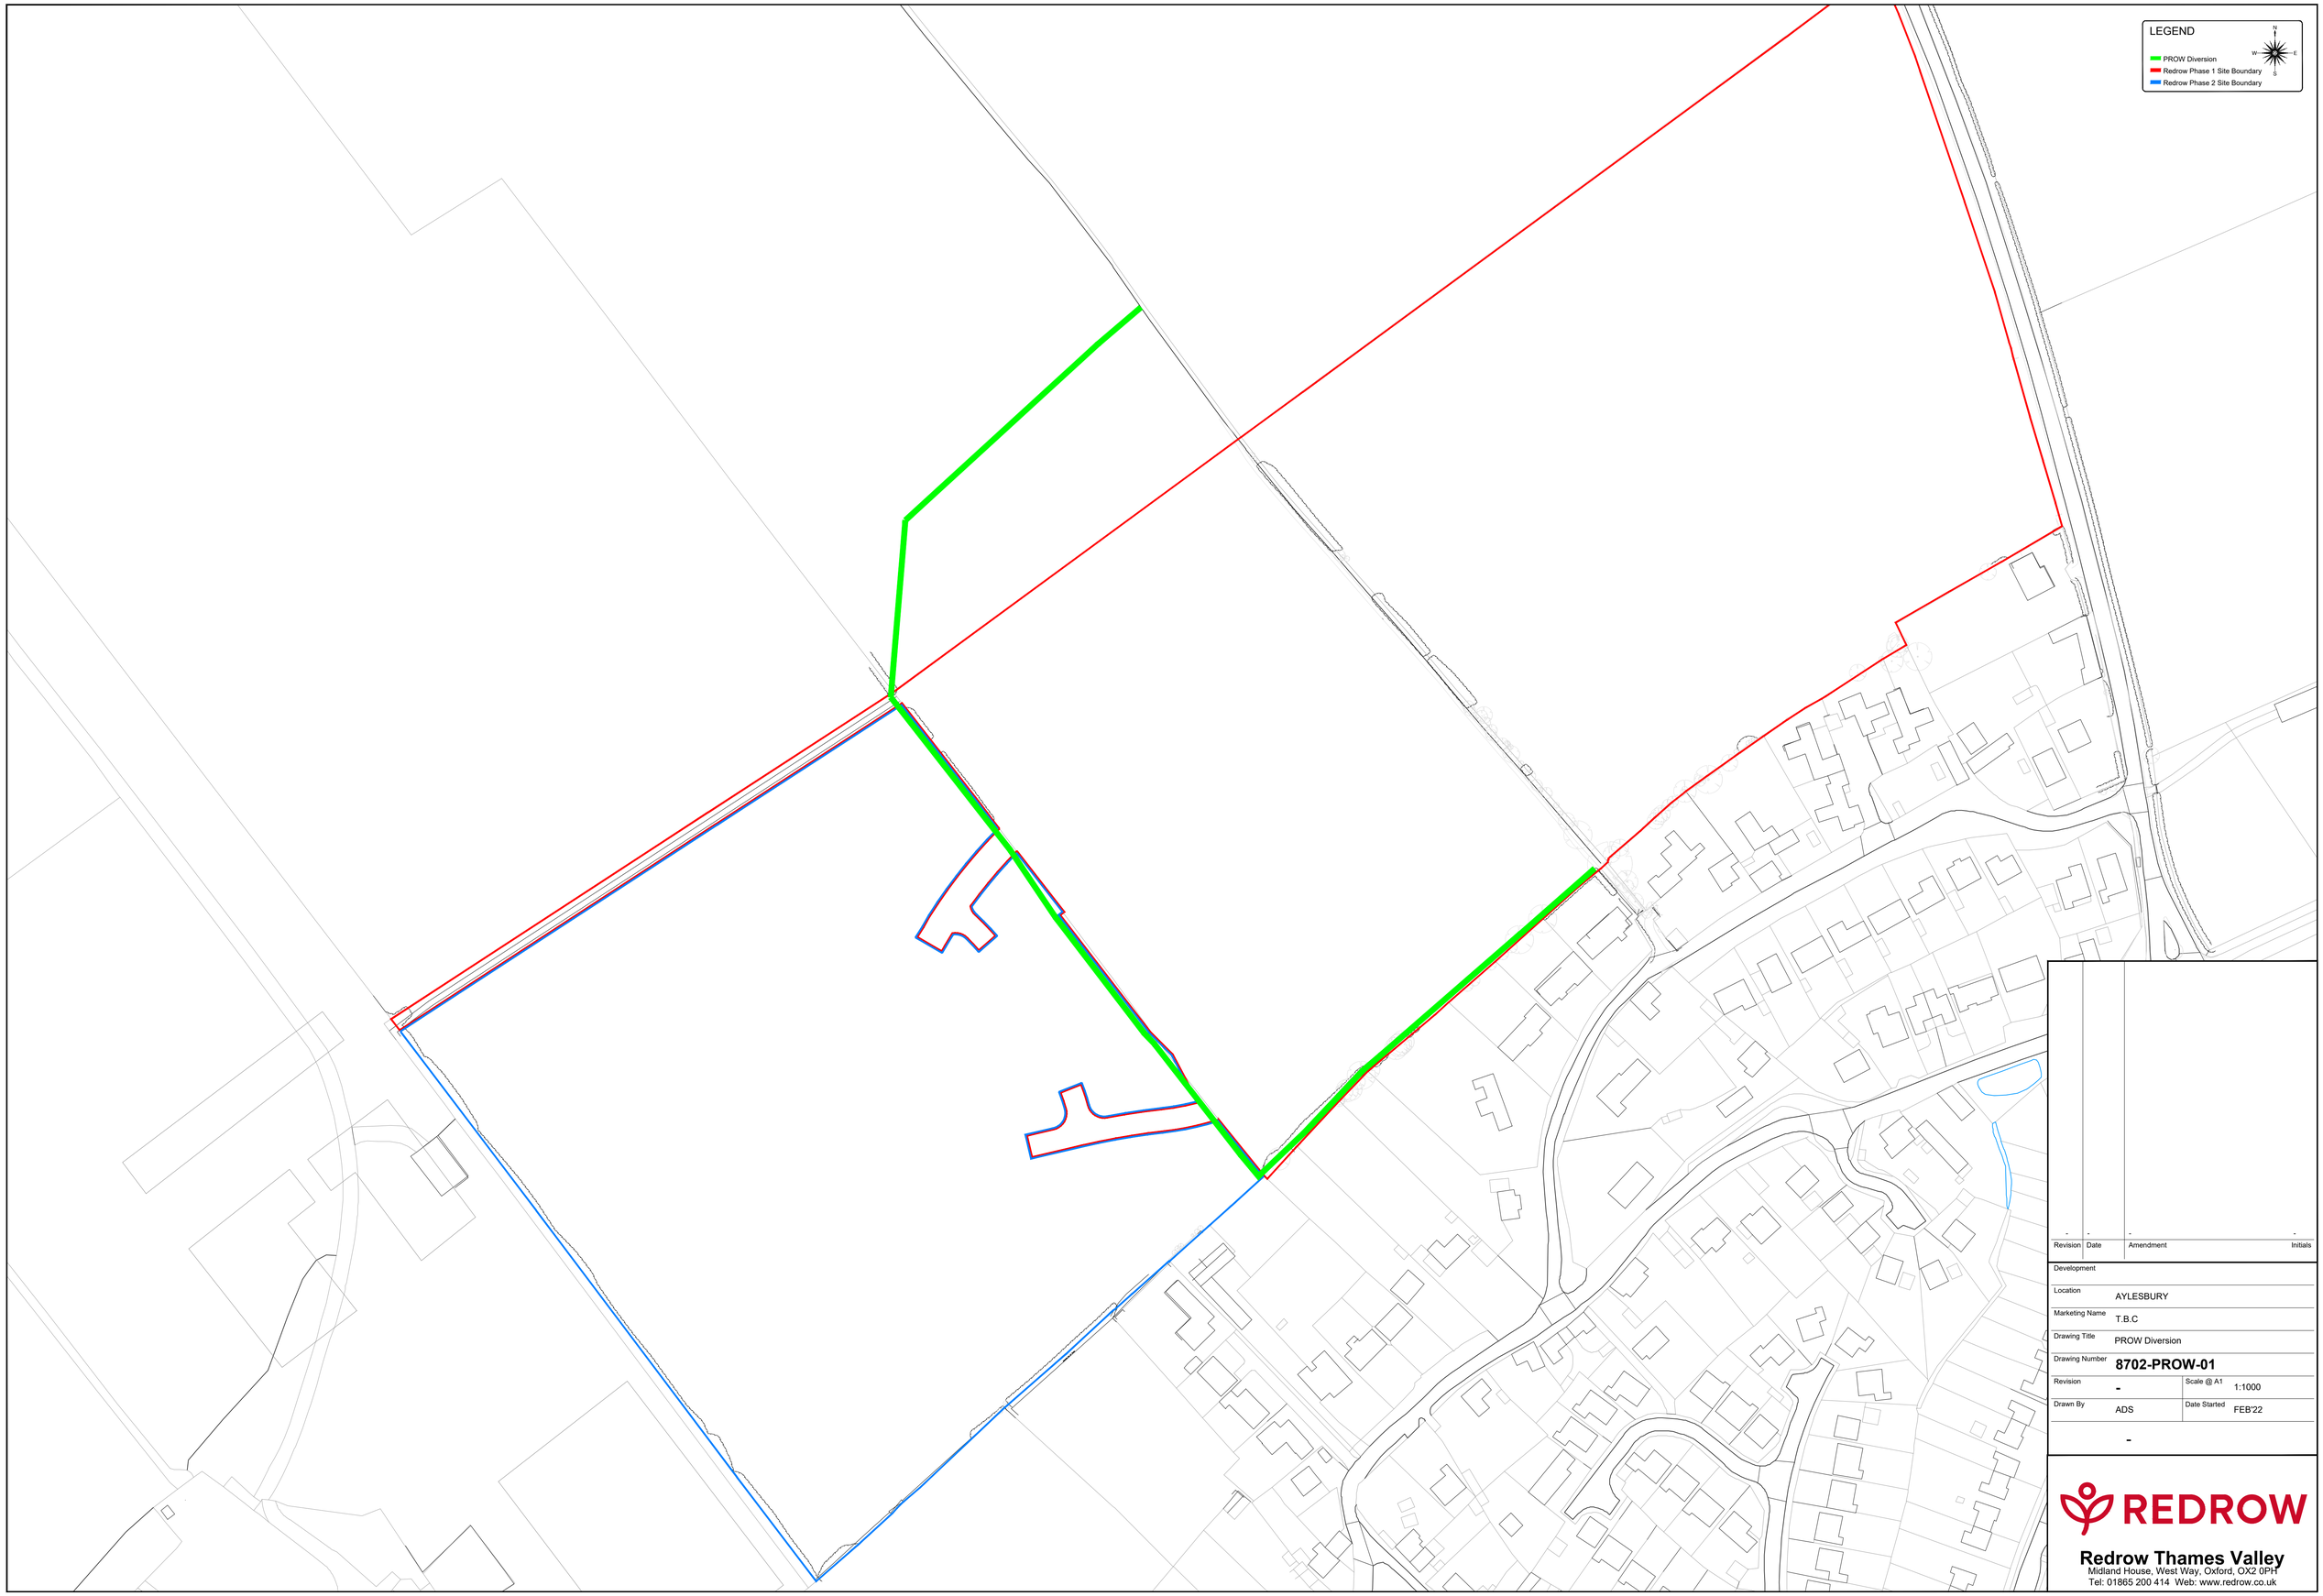

Revision	Date	Amendment	Initials
-	-	-	-

Development			
Location	AYLESBURY		
Marketing Name	T.B.C		
Drawing Title	PROW Diversion		
Drawing Number	**8702-PROW-01**		
Revision	-	Scale @ A1	1:1000
Drawn By	ADS	Date Started	FEB'22
	-		

REDROW

Redrow Thames Valley
Midland House, West Way, Oxford, OX2 0PH
Tel: 01865 200 414 Web: www.redrow.co.uk