



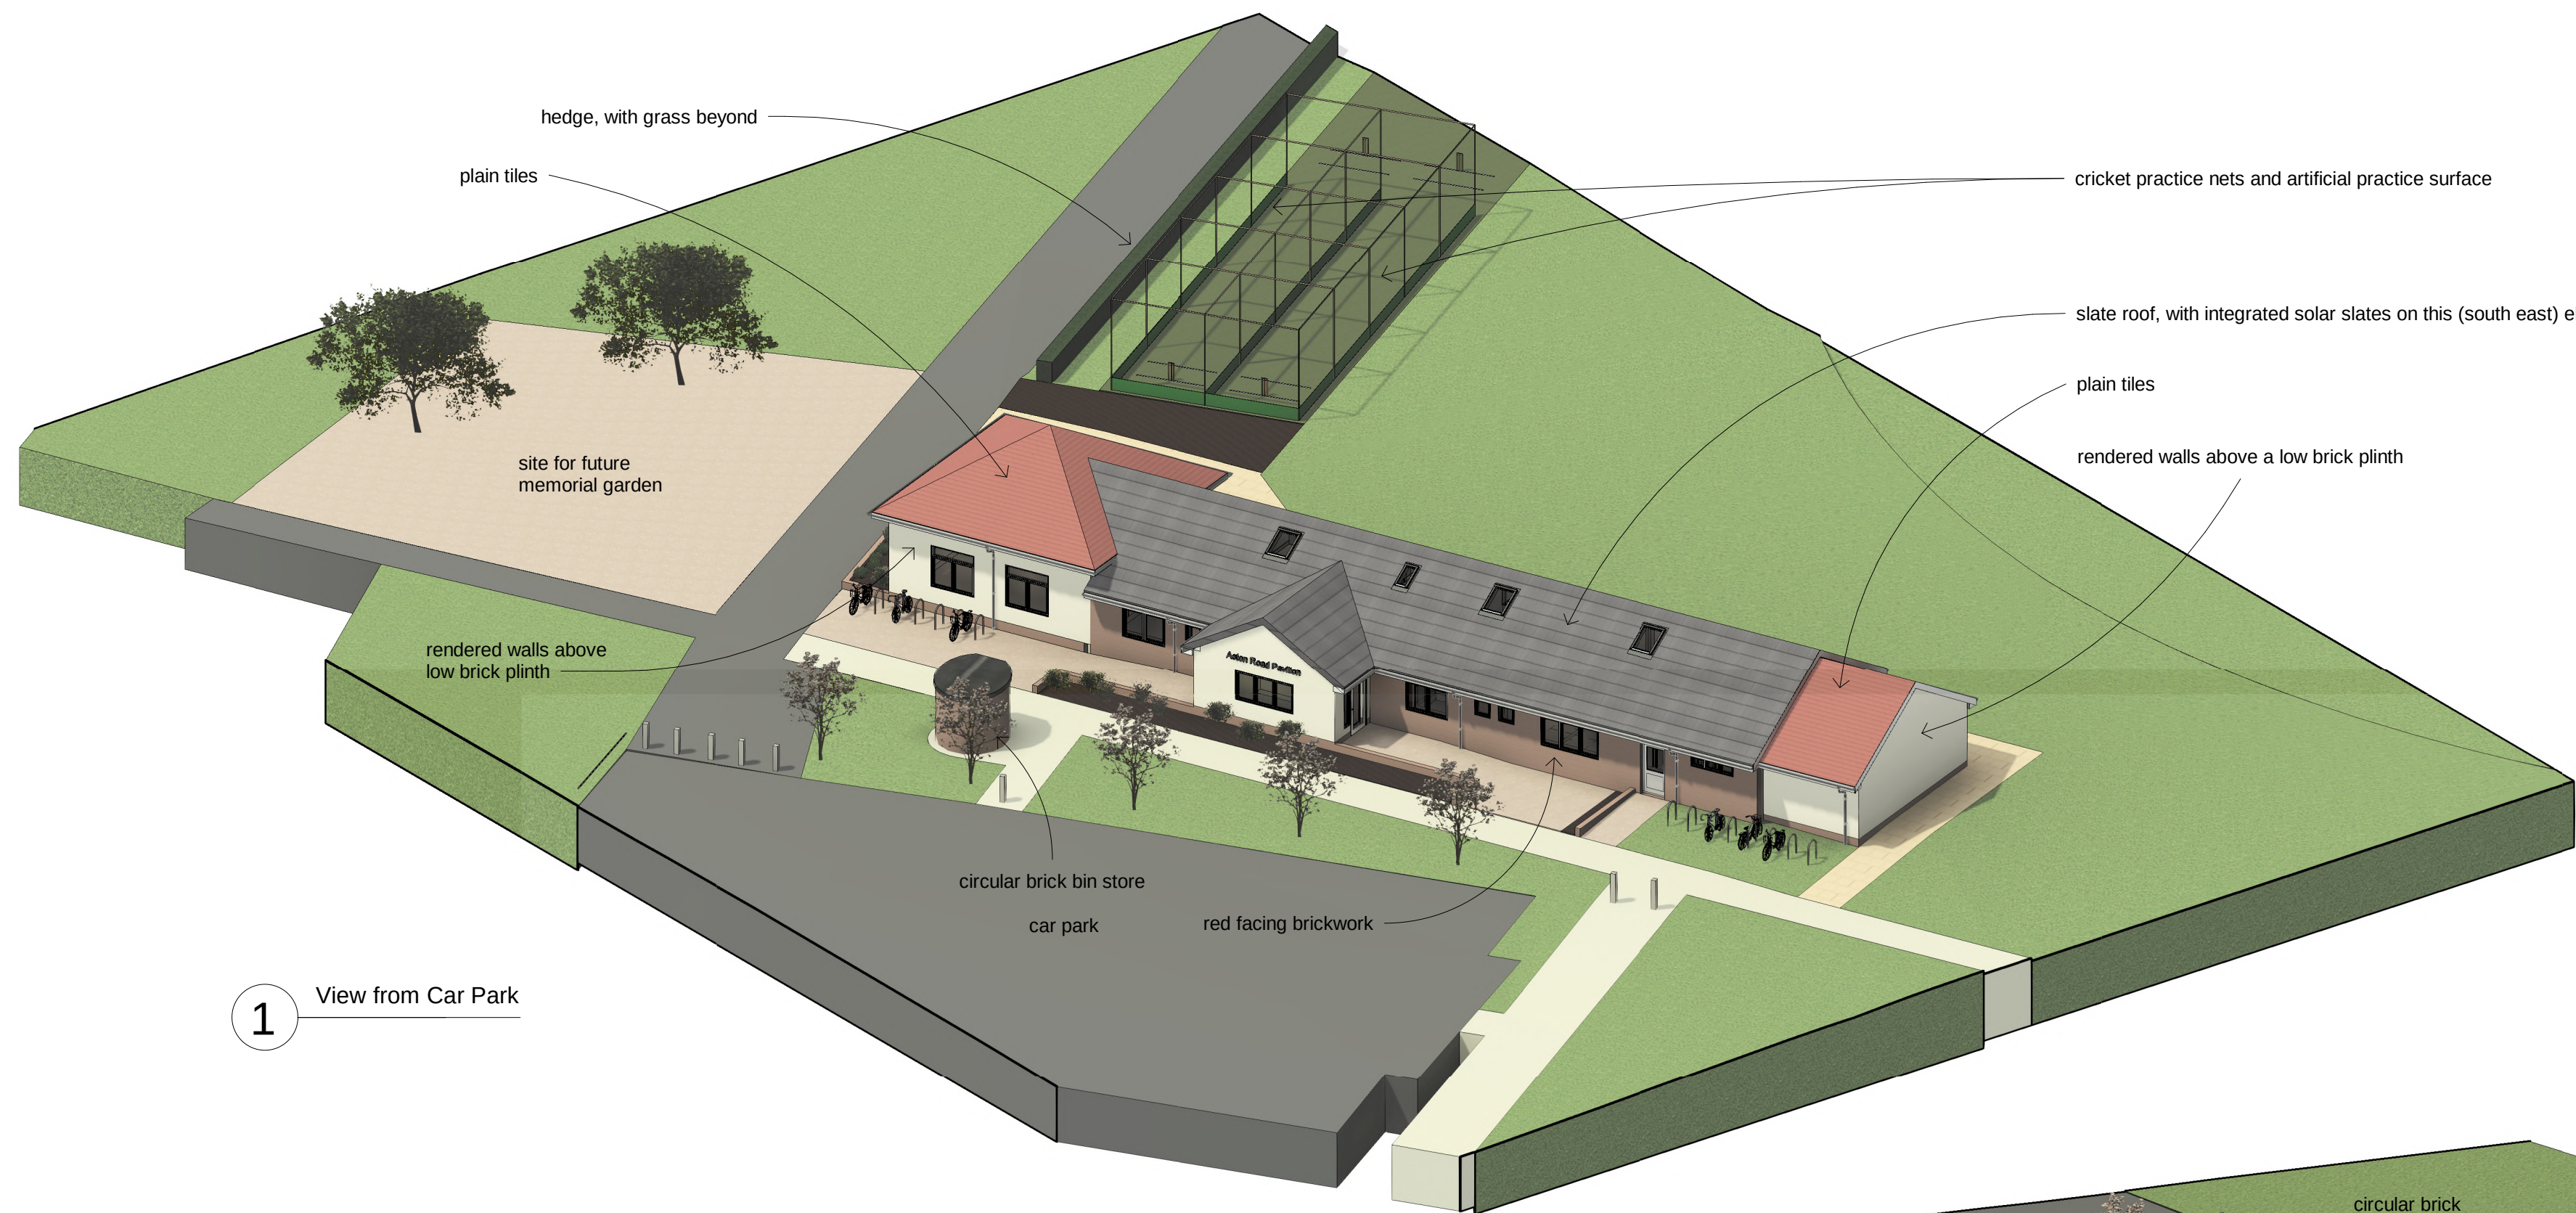

1 View from Car Park

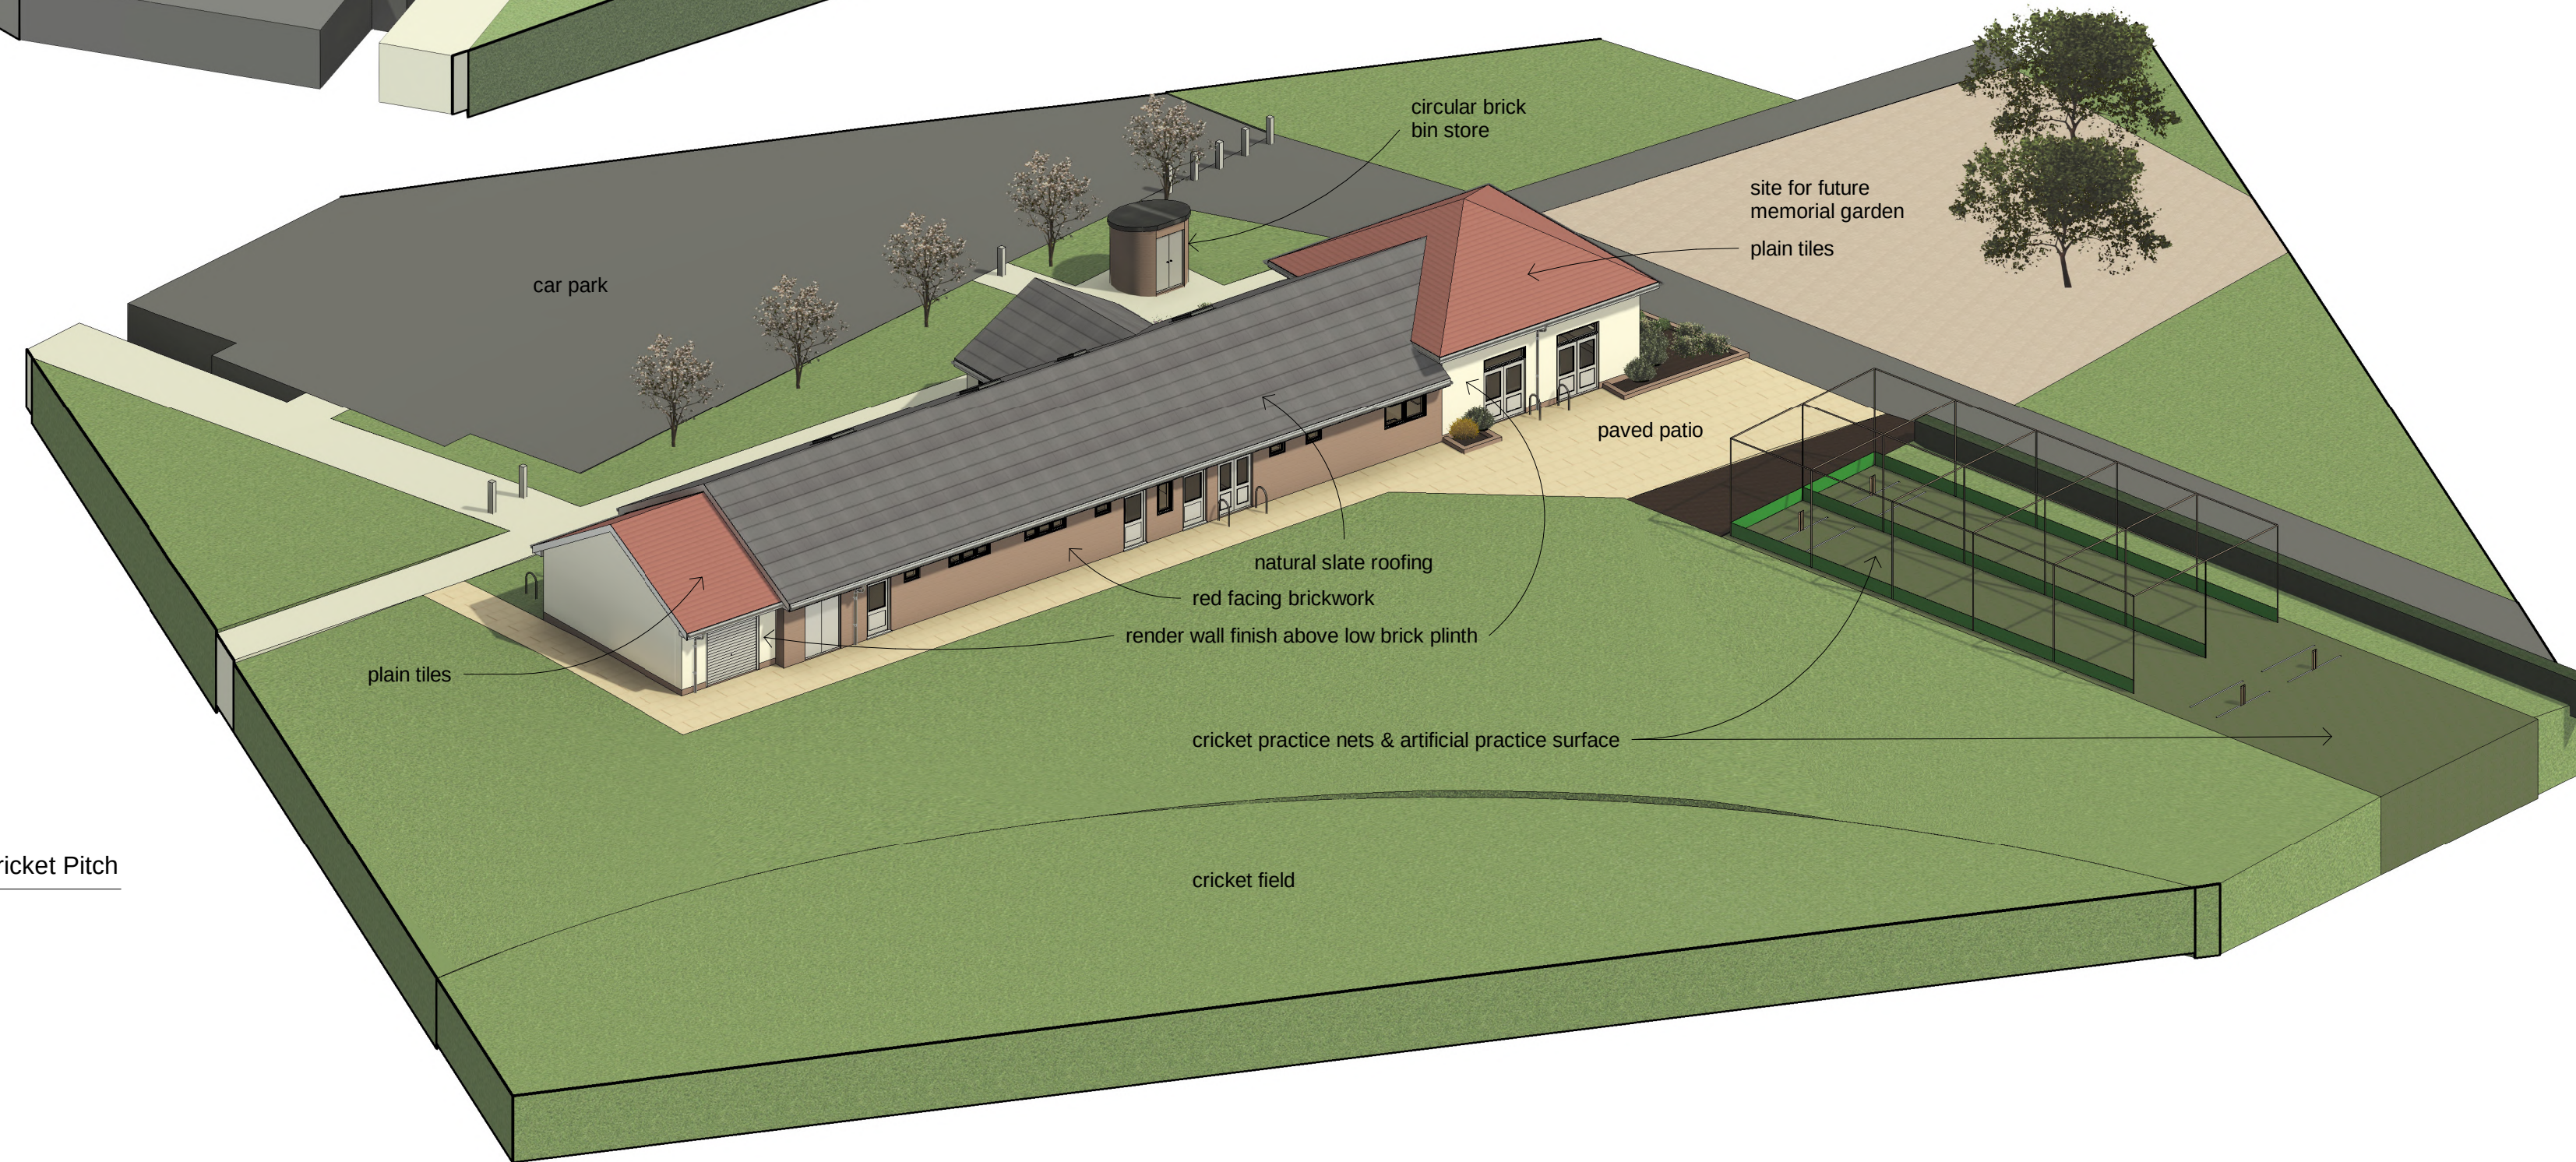


2 View from Cricket Pitch

PROPOSED MATERIALS



integrated solar and
matching natural slates

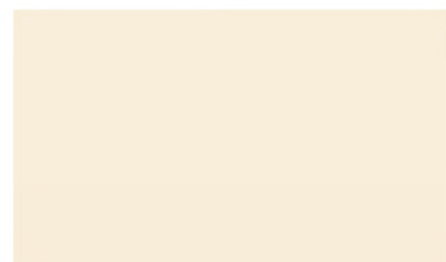

cream through-
coloured render



composite timber / aluminium
faced double-glazed windows,
white finish externally



permeable concrete block paviors



clay plain tiles



red facing
brickwork



cellular grass paving

This drawing is copyright and remains the property of Porter Consulting & Management Services Limited unless released by written consent. It may not be reproduced nor the information contained herein passed onto third parties without the written consent of Porter Consulting & Management Services Limited.

All works to be carried out to the satisfaction of the local authority and in conjunction with current Bye-Laws and Construction (Design and Management) Regulations 2015 (where applicable).

Verify all dimensions before proceeding.

NOTES:

A1

ISSUE DATE

REVISION

12.12.24

A

Issued for Planning

PROJECT:

Aston Road Pavilion, Haddenham

DRAWING:

3D Views and Materials

STATUS:

For Planning



The Barn, College Farm, Chearsley Road, Long Crendon
Buckinghamshire, HP18 9AP
01844 690660
info@pcmsdesign.co.uk
www.pcmsdesign.co.uk

DRAWING Number & Revision:

445 - 107 A